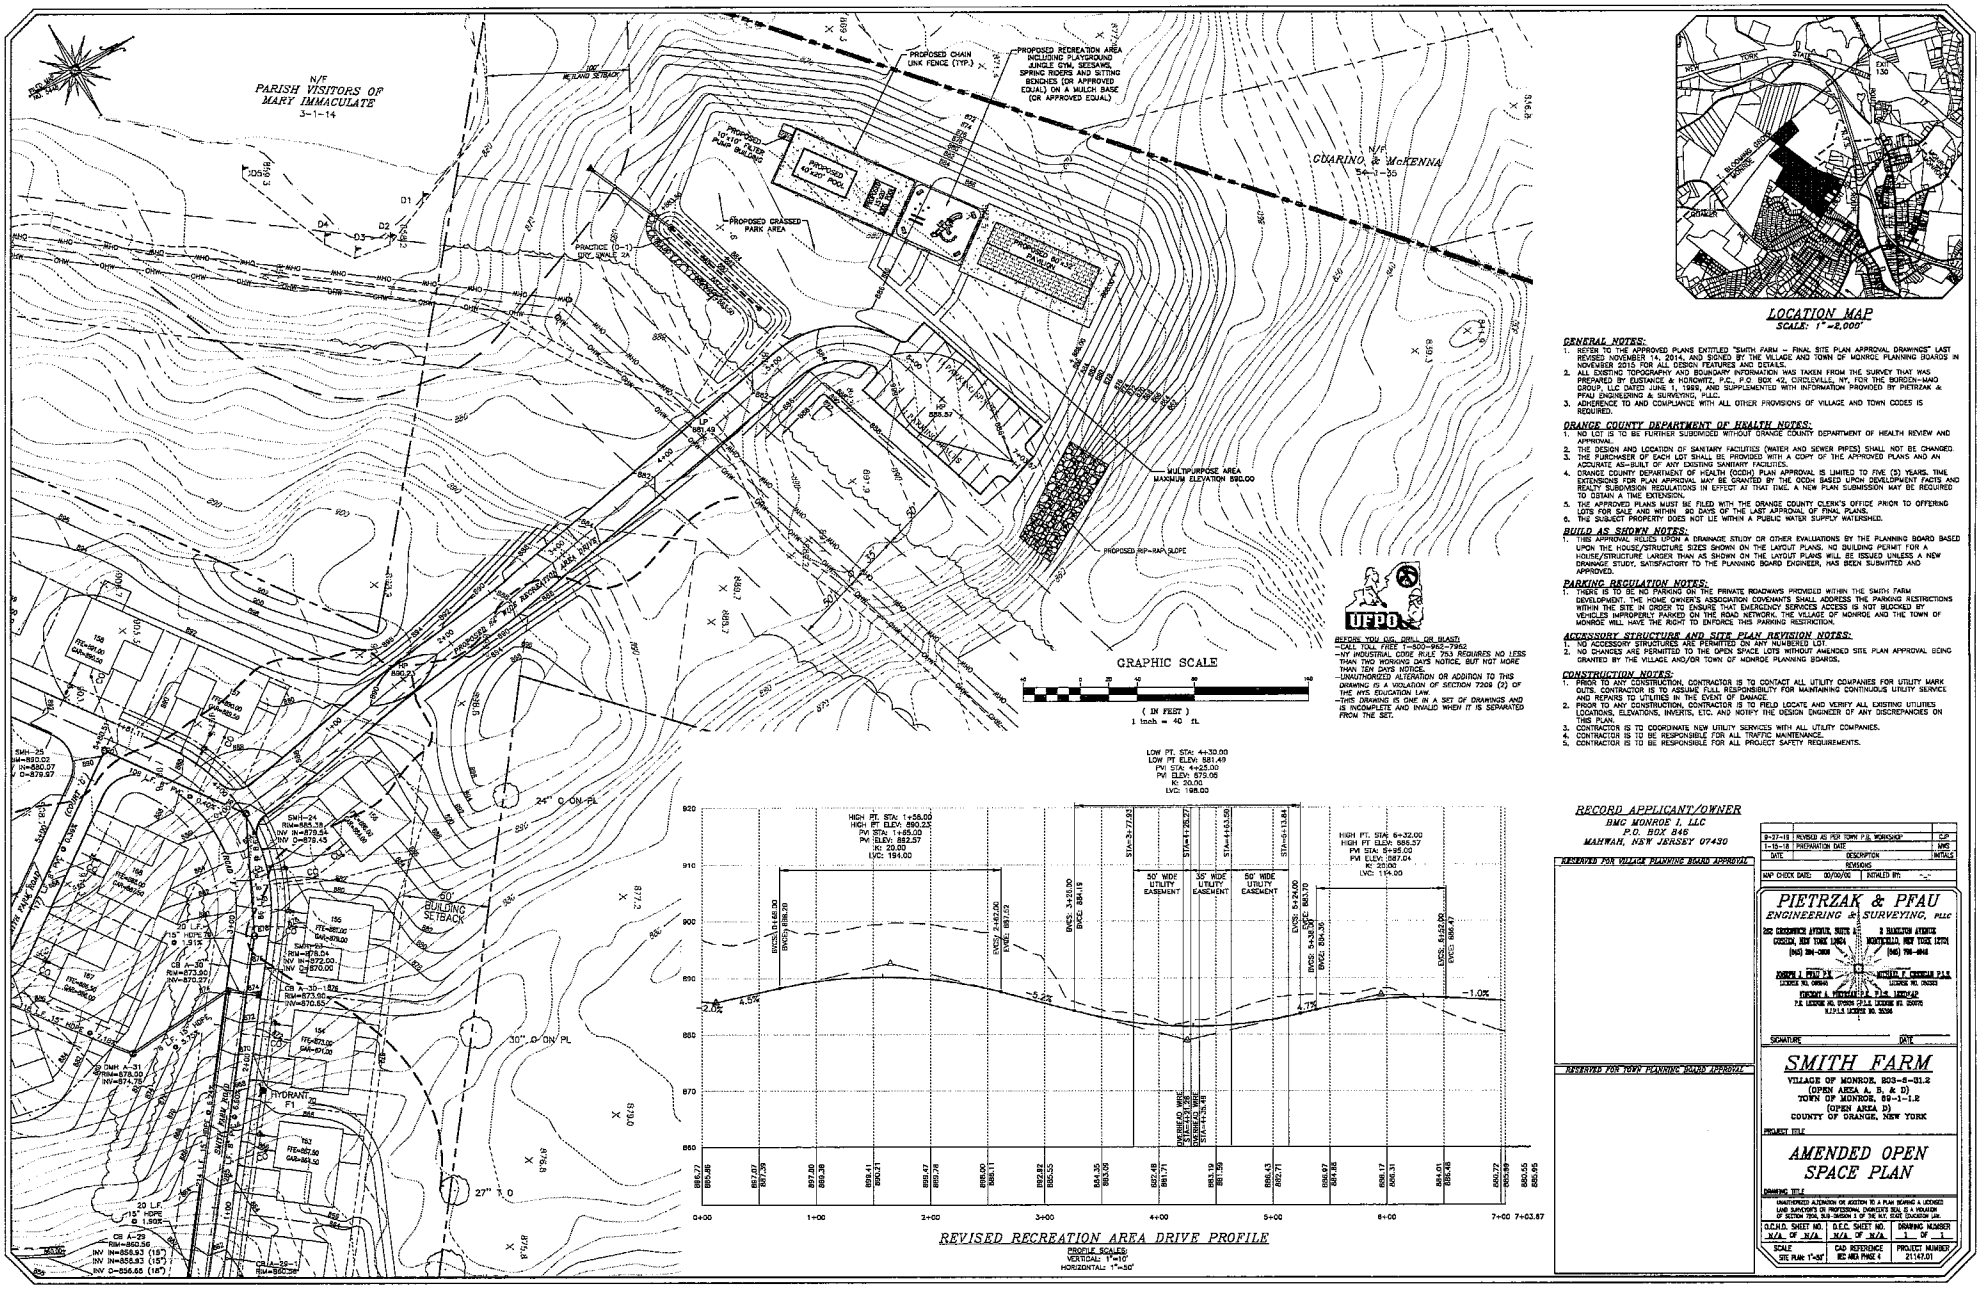
N/F
PARISH VISITORS OF
MARY IMMACULATE
3-1-14
PROPOSED CHAIN LINK FENCE (TYP.)
PROPOSED RECREATION AREA INCLUDING PLAYGROUND JUNGLE GYM, SEESAWS, SPRING RIDERS AND SITTING BENCHES (OR APPROVED EQUAL) ON A MULCH BASE (OR APPROVED EQUAL)
N/F
GUARINO & McKENNA
54-1-35
PROPOSED GRASSED PARK AREA
PROPOSED PAVILION
